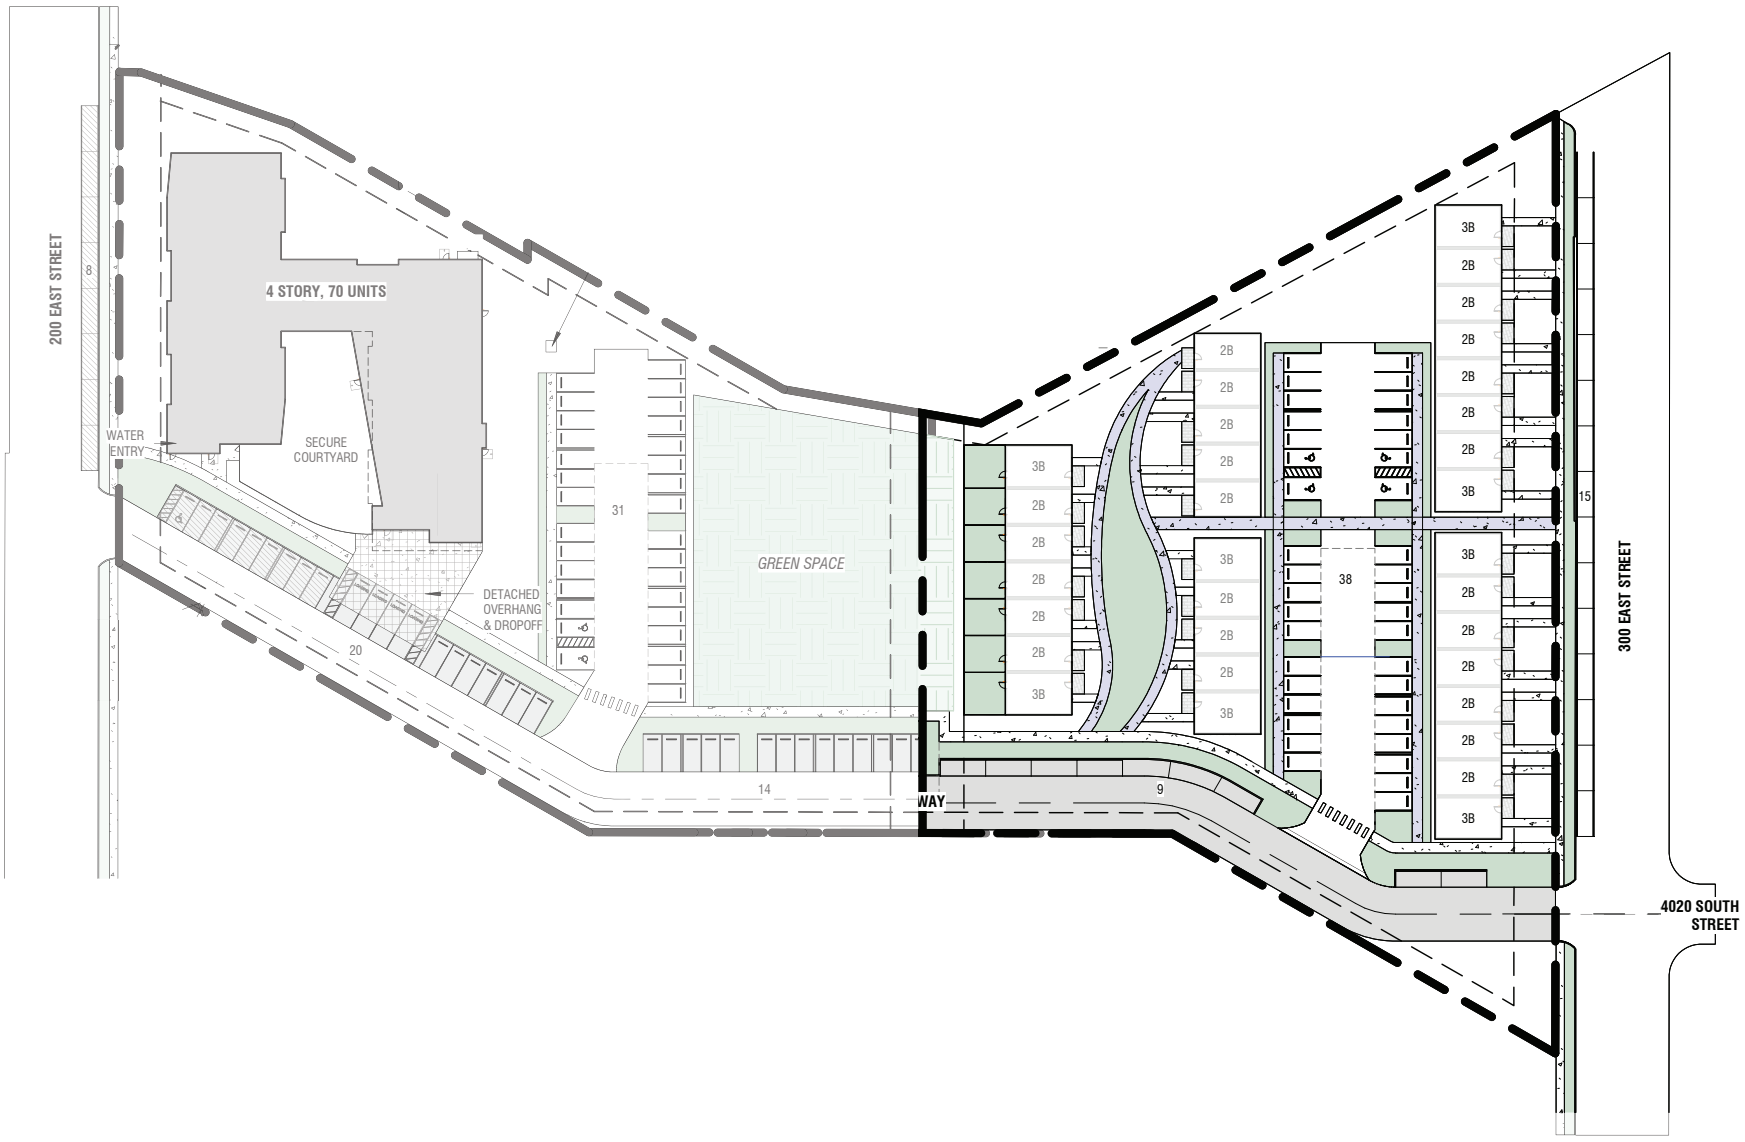


MULTI-FAMILY SITE PLAN

1" = 60'-0"

shoP works architecture
301 W. 45TH AVE • DENVER, CO 80216 • 303.433.4094

300 E HILL AVE
SALT LAKE CITY, UTAH

PARKHILL
PROJ. NO. 25037
DATE: Issue Date